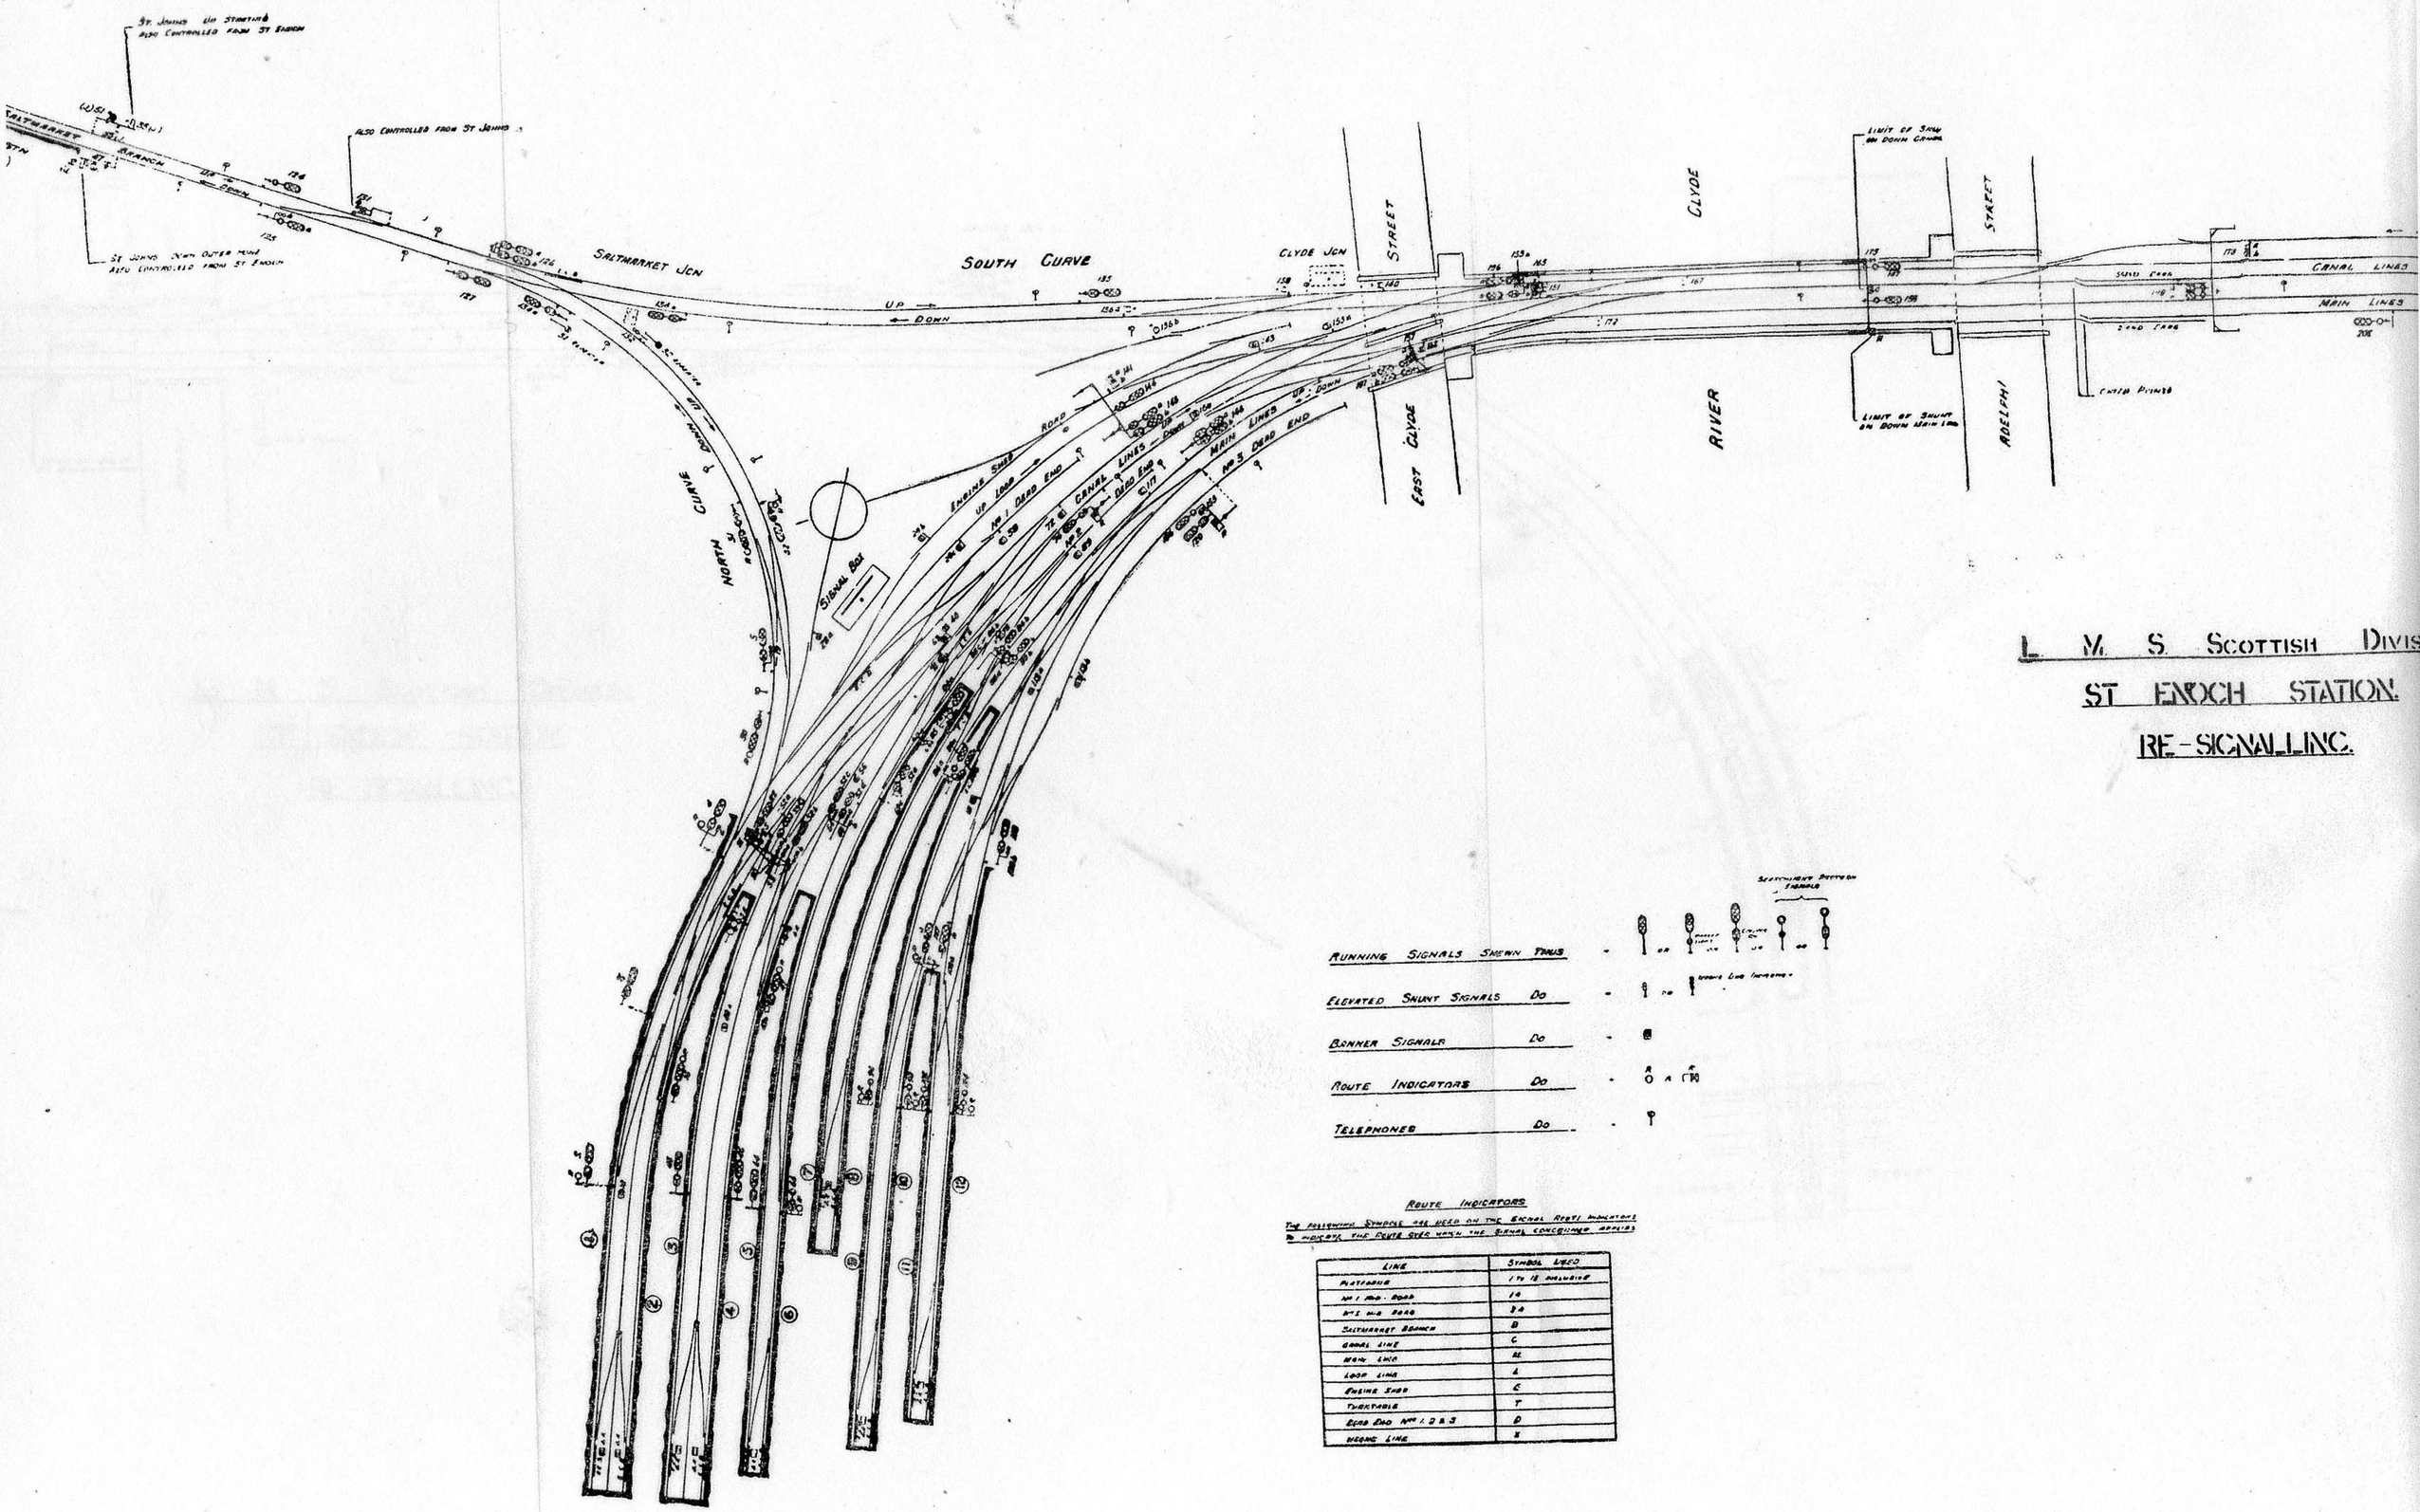
L M S Scottish Divis
ST ENOCH STATION.
RE-SIGNALLING.
SALTMARKET JCN
SOUTH CURVE
CLYDE JCN
EAST CLYDE STREET
CLYDE RIVER
ADELPHI STREET
NORTH CLYDE
SIGNAL BOX
ENGINE SHED
UP LOOP
No 1 DEAD END
CANAL LINES
MAIN LINES
No 3 DEAD END
CANAL LINES
MAIN LINES
SAND TRAP
RUNNING SIGNALS SHOWN THUS
ELEVATED SHUNT SIGNALS DO
BANNER SIGNALS DO
ROUTE INDICATORS DO
TELEPHONES DO
ROUTE INDICATORS
THE FOLLOWING SYMBOLS ARE USED ON THE SIGNAL ROUTE INDICATORS TO INDICATE THE ROUTE OVER WHICH THE SIGNAL CONCERNED APPLIES
LINE
SYMBOL USED
PLATFORMS
1 TO 12 INCLUSIVE
No 1 MAIN ROAD
1A
No 1 MAIN ROAD
1A
SALTMARKET BRANCH
B
CANAL LINE
C
MAIN LINE
M
LOOP LINE
L
ENGINE SHED
E
TURNTABLE
T
DEAD END No 1 2 & 3
D
SIDING LINE
S